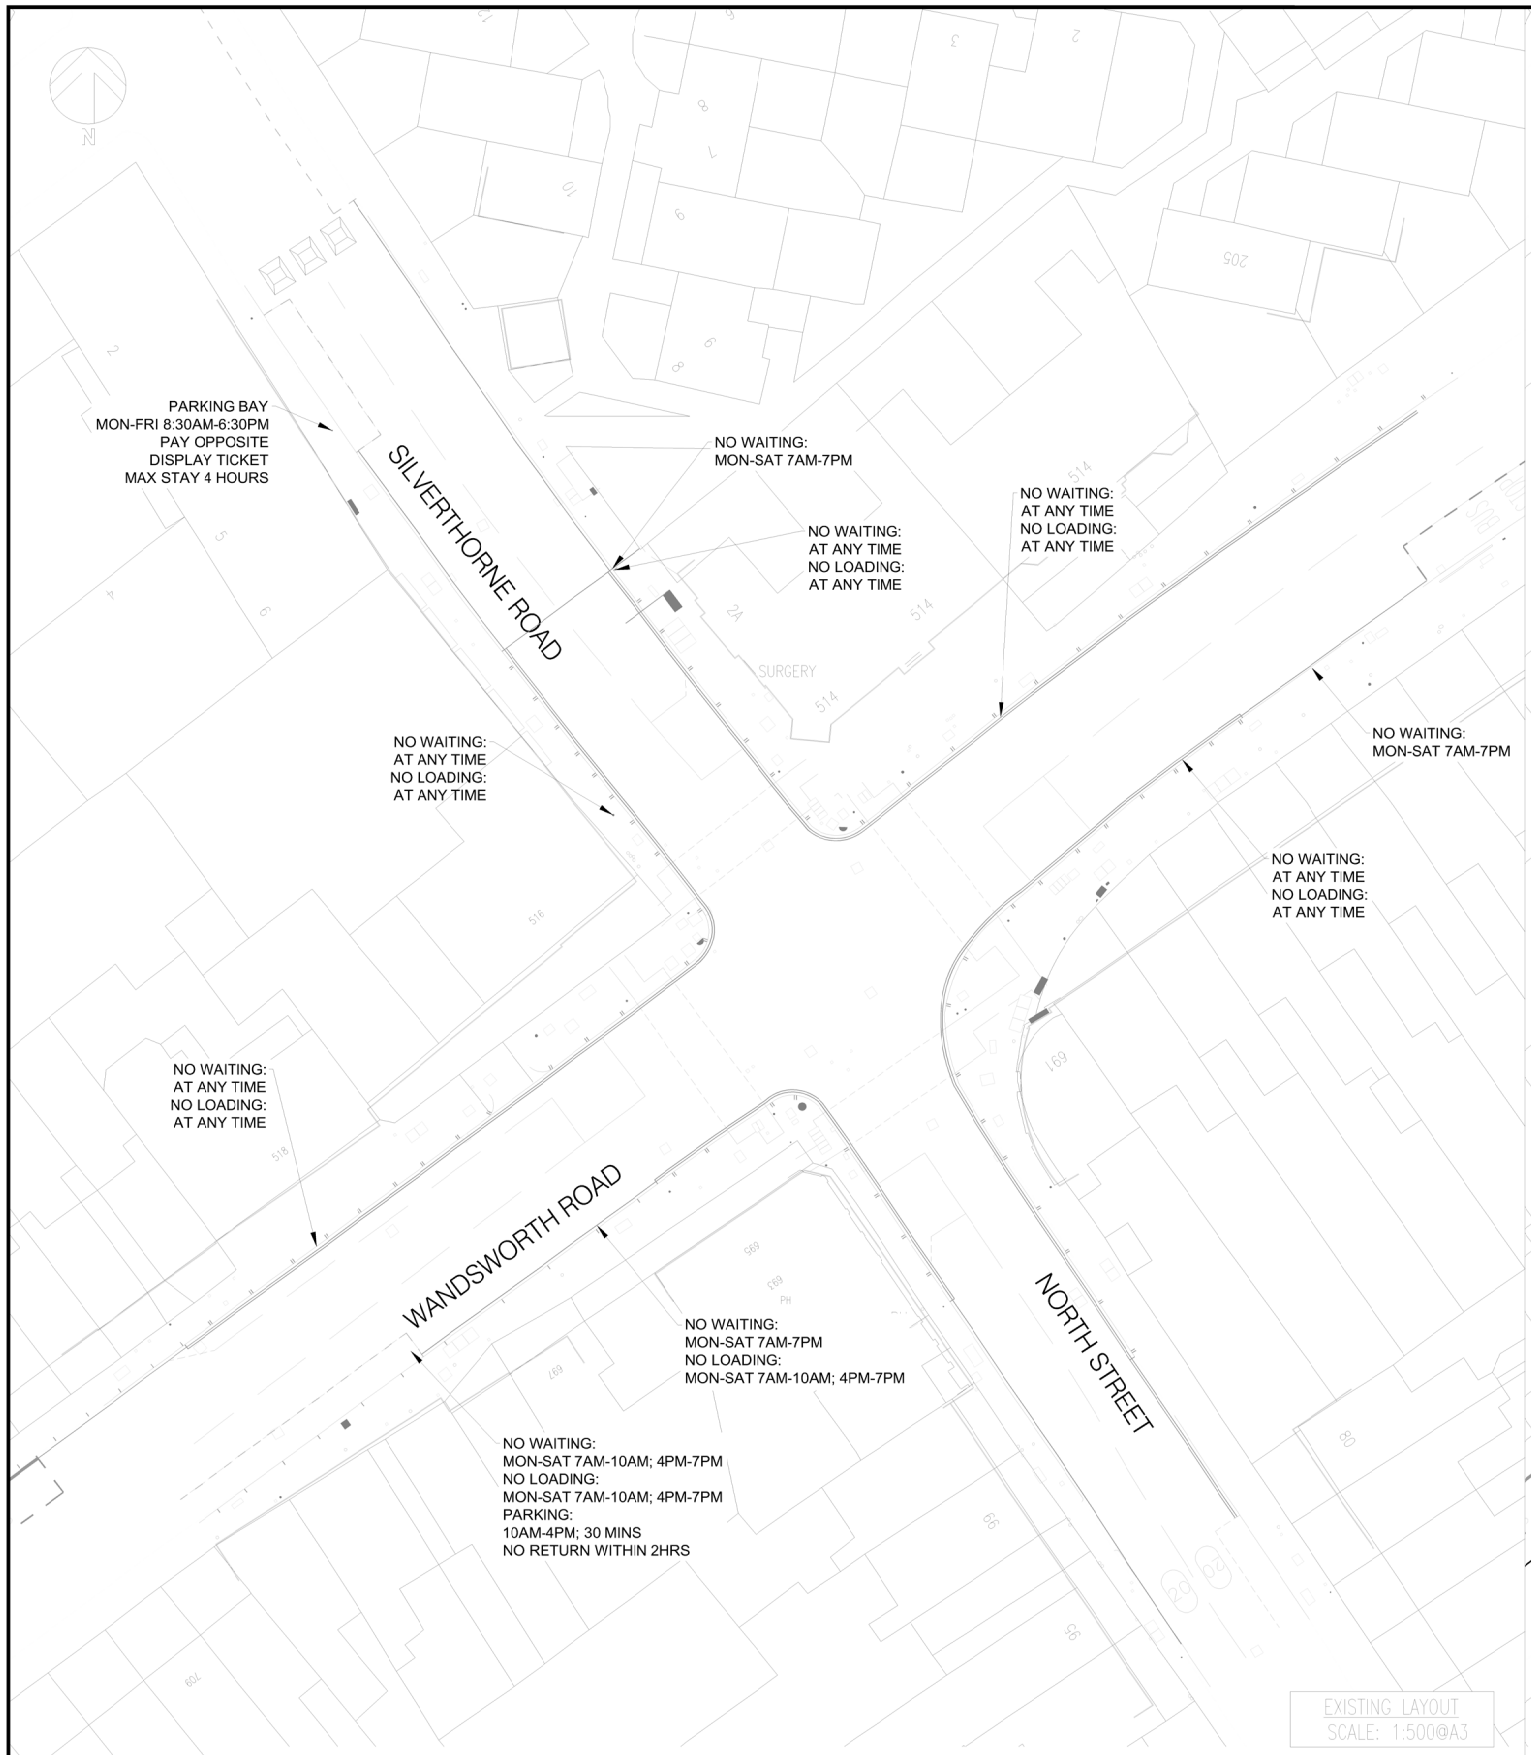

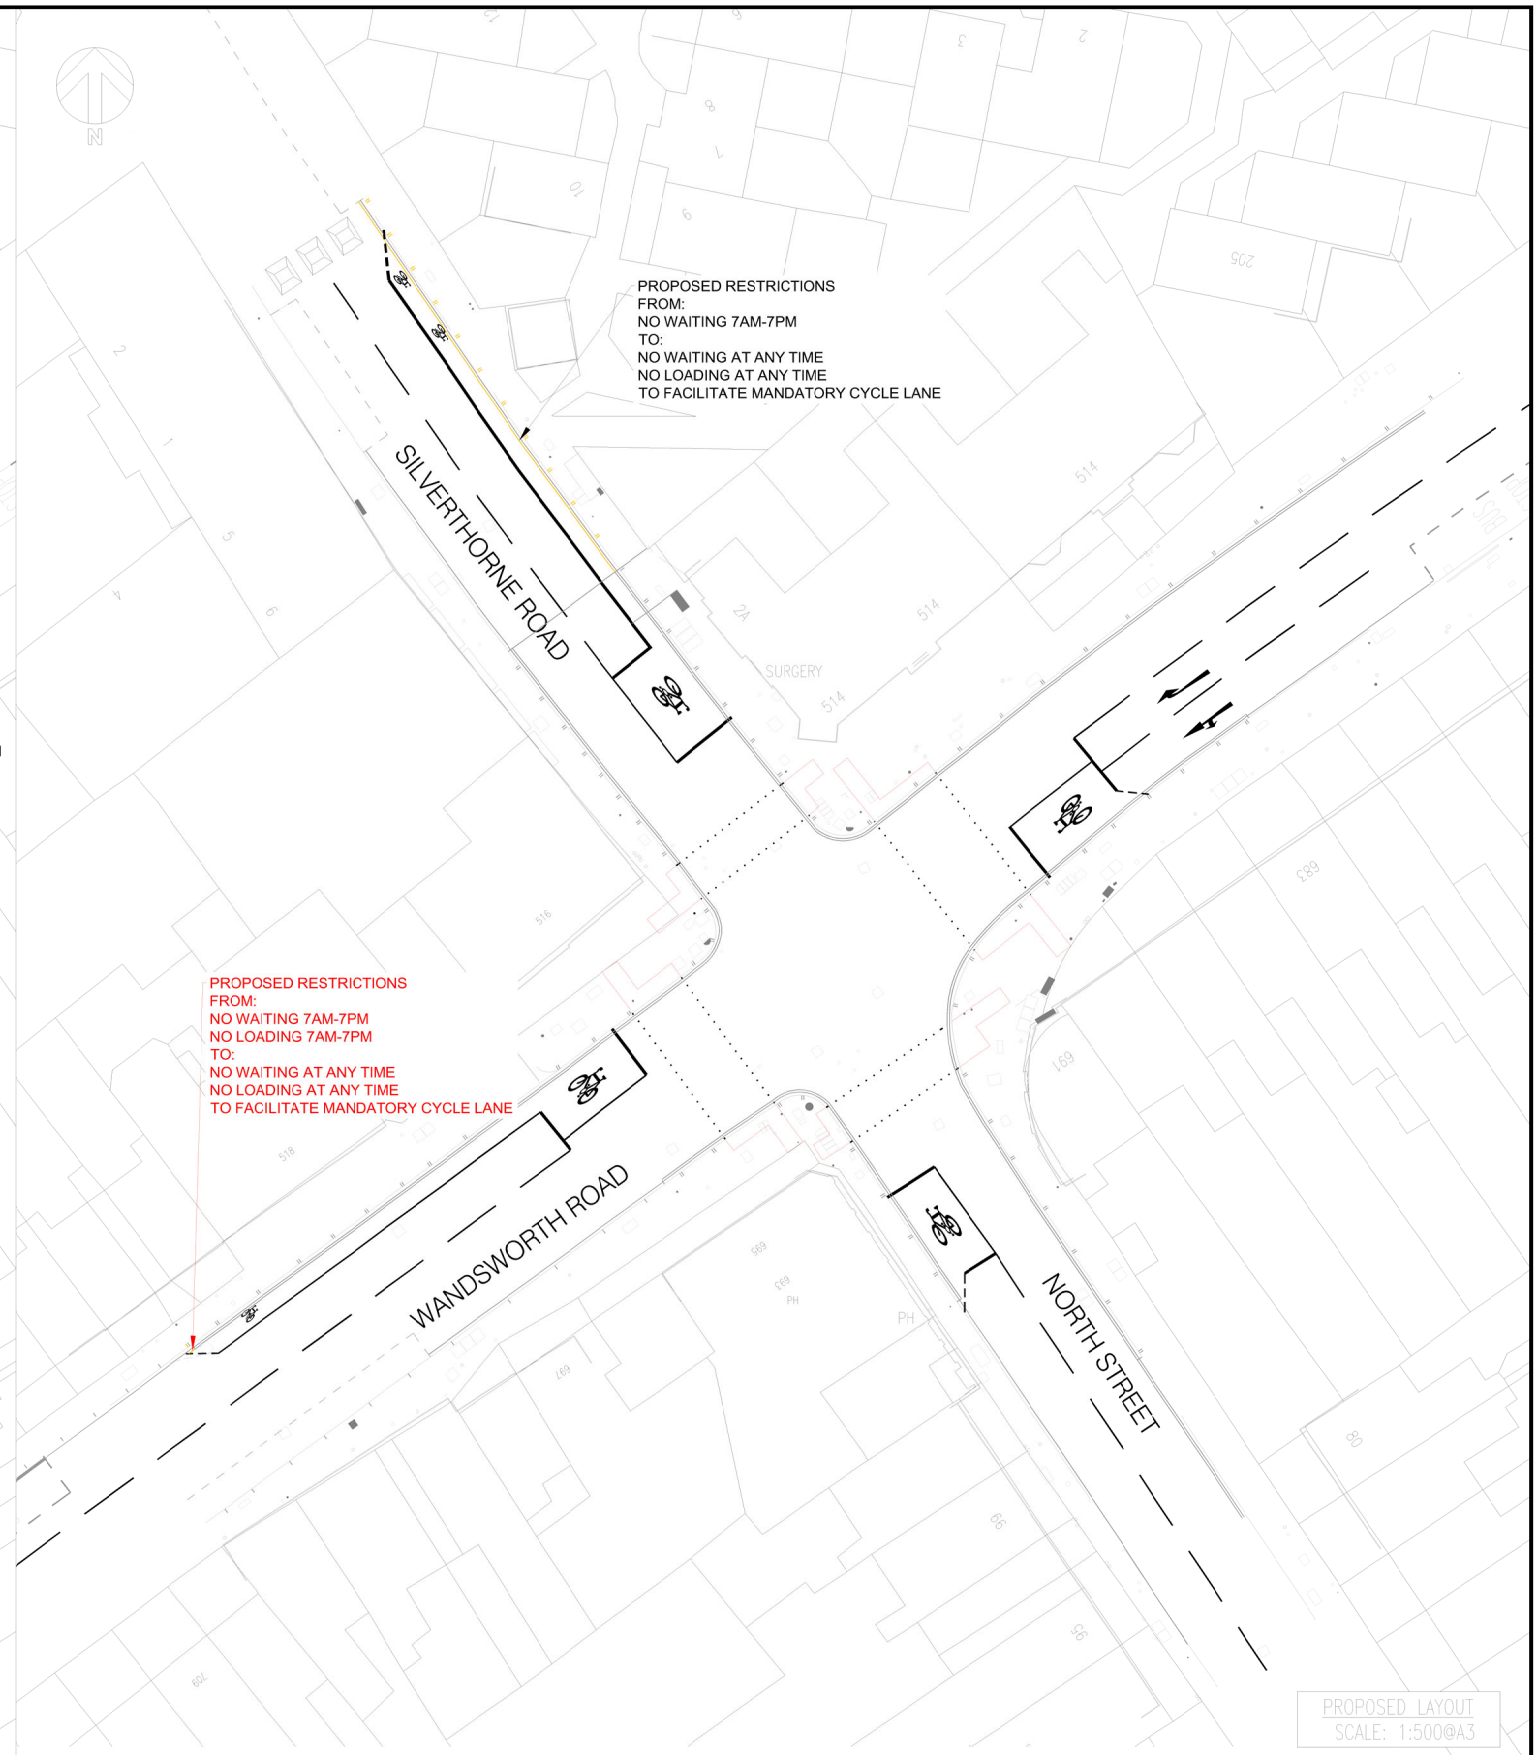

© CROWN COPYRIGHT AND DATABASE RIGHT YEAR. ORDNANCE SURVEY 100019338. UNAUTHORISED REPRODUCTION INFRINGES CROWN COPYRIGHT AND MAY LEAD TO PROSECUTION OR CIVIL PROCEEDINGS.

NOTES:

REV	DESCRIPTION	DRAWN	SIG	DATE	CHKD	SIG	DATE	APP	SIG	DATE

Lambeth

CAPITAL PROGRAMMES,
HIGHWAYS & SUSTAINABILITY.
3RD FLOOR, CIVIC CENTRE
6 BRIXTON HILL
LONDON, SW2 1EG
020 7926 9000

DRAWN: SW	PROJECT: WANDSWORTH_COLLISION_REDUCTION		
CHKD: JW	DRAWING TITLE: WANDSWORTH_RD/SILVERTHORNE_RD		
APP: JW	CLASSIFICATION: TMO	PAPER: A3	SCALE: 1:500@A3
DATE: 16.11.19	DRAWING NO: LBL/CRP/A3036/TMO-J2/002		REVISION: A