EV

Scheme Ref.	non-CPZ - EV BAYS		
Sign Ref.	EV	x-height	15.0
Letter colour	BLACK	SIGN FACE	
Background	WHITE	Width	290mm
Border	BLACK	Height	315mm
Material	Class R3B Microprismatic	Area	0.09m²

EV - S

Scheme Ref.	CPZ - EV BAYS		
Sign Ref.	EV-S	x-height	15.0
Letter colour	BLACK	SIGN FACE	
Background	WHITE	Width	320mm
Border	BLACK	Height	115mm
Material	Class R3B Microprismatic	Area	0.04m²

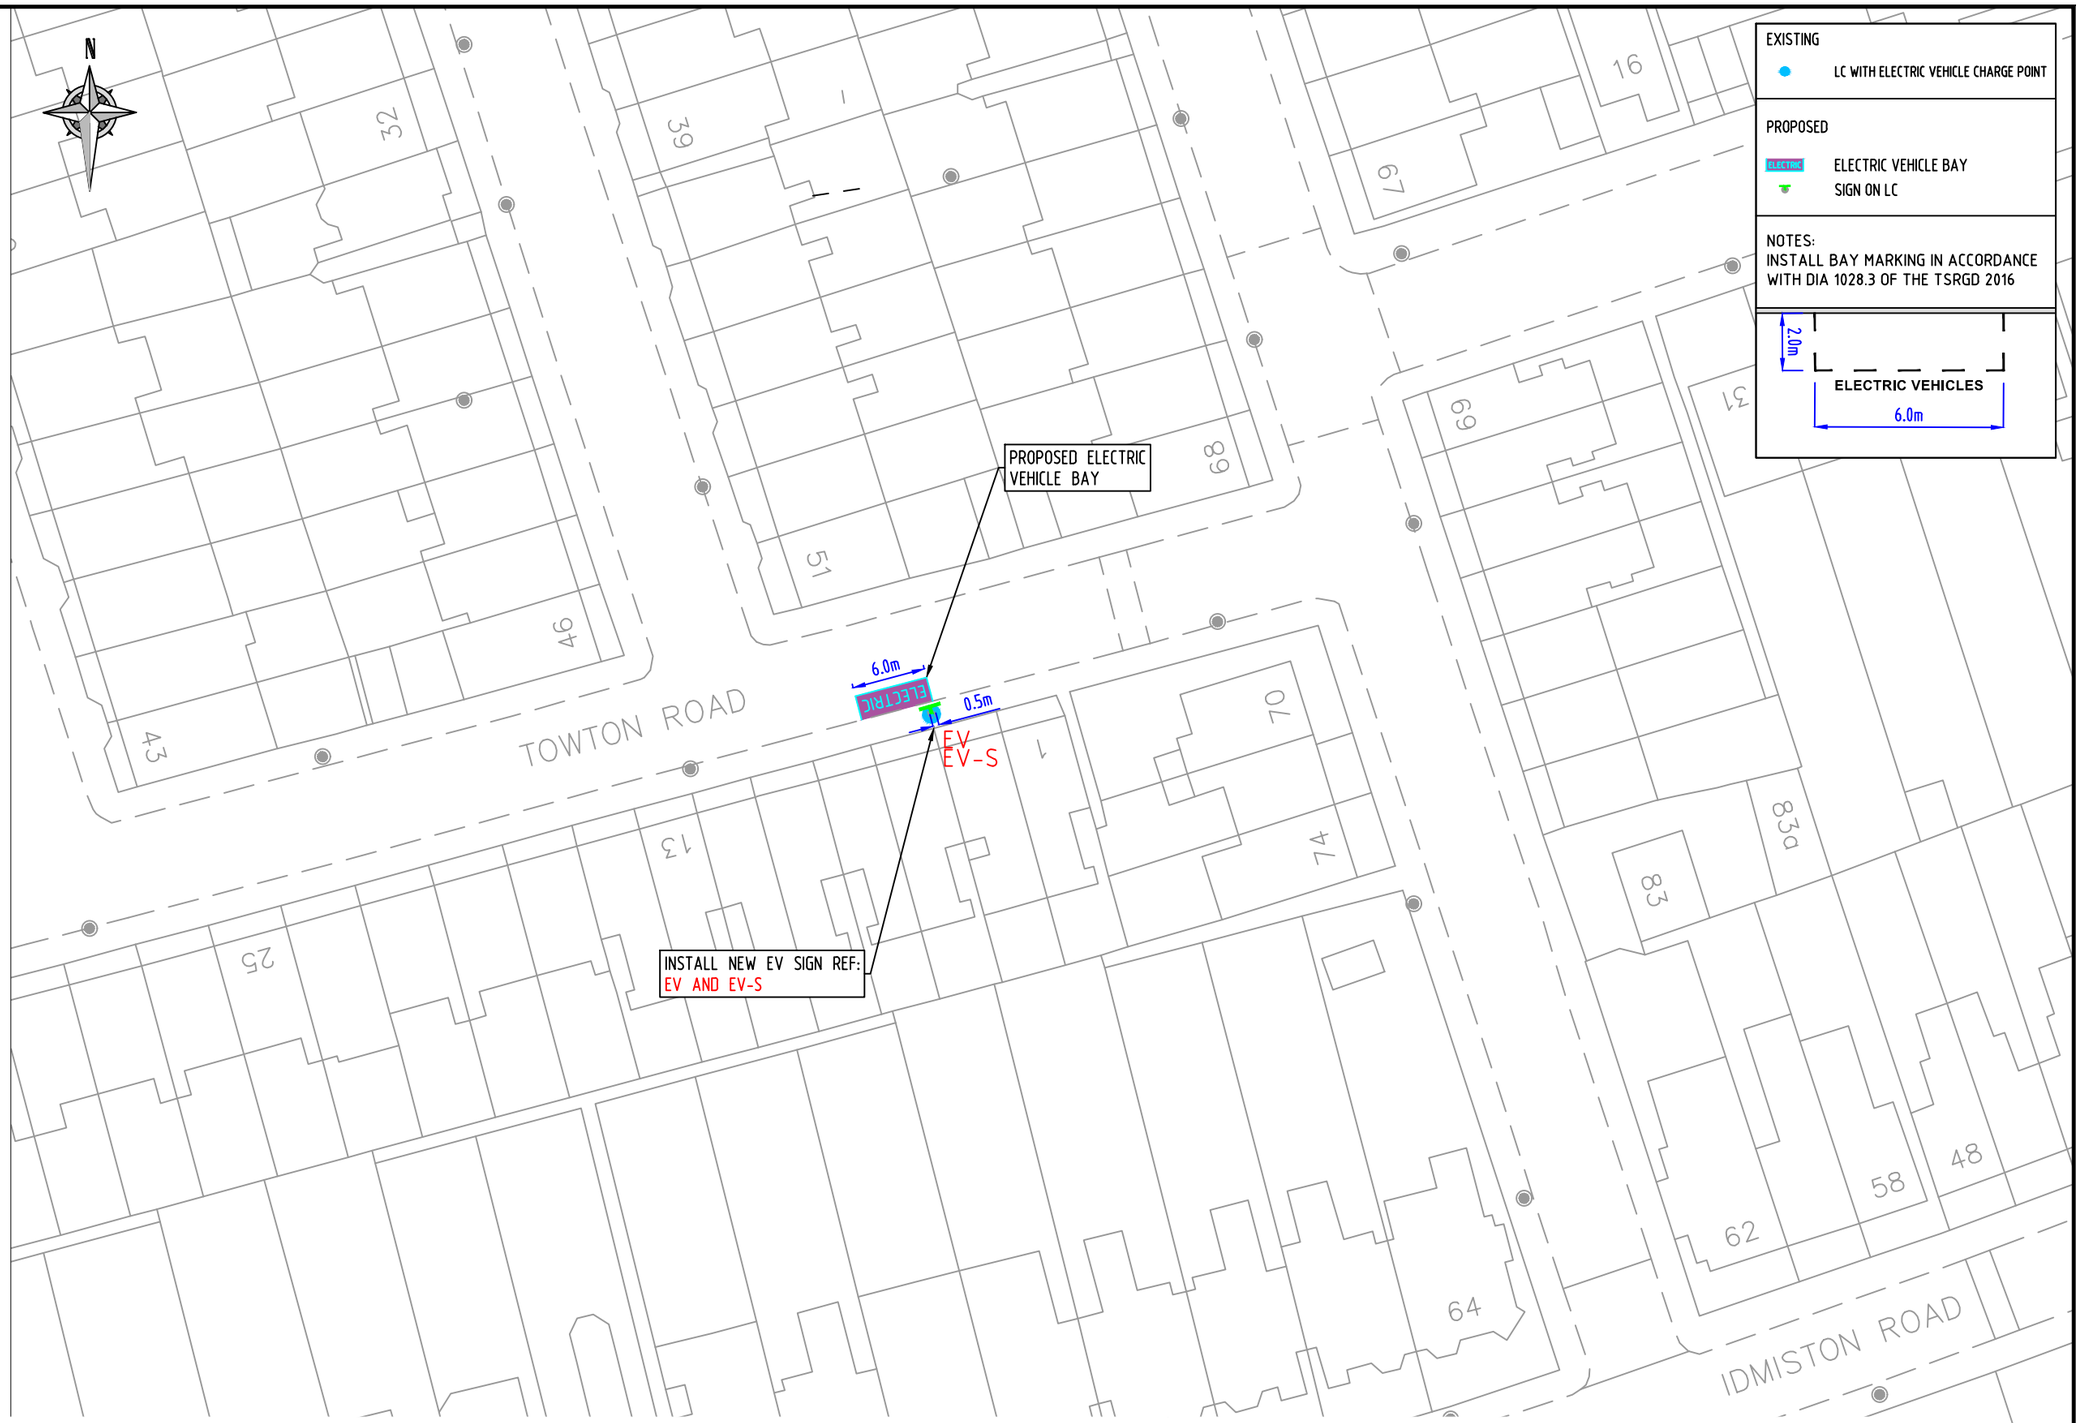

© CROWN COPYRIGHT AND DATABASE RIGHT 2021. ORDNANCE SURVEY 100019338. UNAUTHORISED REPRODUCTION INFRINGES CROWN COPYRIGHT AND MAY LEAD TO PROSECUTION OR CIVIL PROCEEDINGS.

NOTES:

REV	DESCRIPTION	DRAWN	SIG	DATE	CHKD	SIG	DATE	APP	SIG	DATE

Lambeth
PARKING, STREET MANAGEMENT AND COMMERCIAL,
3RD FLOOR, CIVIC CENTRE
6 BRIXTON HILL
LONDON, SW2 1EG
020 7926 9000

DRAWN: GWA	PROJECT: PROPOSED ELECTRIC VEHICLE PARKING		
CHKD: LM	DRAWING TITLE: TOWTON ROAD		
APP: LM	CLASSIFICATION: TMO	PAPER: A3	SCALE: 1:500
DATE: 29.04..21	DRAWING NO: DES-CPZ-EVB-1000-002-10		REVISION: –