EXISTING

- SINGLE YELLOW LINE
- DOUBLE YELLOW LINE
- CROSSOVER
- DIS — DISABLED BAYS
- LIMITED FREE PARKING
- PAY BY PHONE ONLY BAY
- NO LOADING - AT ANY TIME

PROPOSED

- DOUBLE YELLOW LINE
- LOADING — LOADING BAYS
  M-SAT, 7AM-7PM
  20 MIN MAX STAY, NO RETURN 1 HR
- LIMITED FREE PARKING
  M-SAT, 7AM-7PM
  1 HR MAX STAY, NO RETURN 2 HRS
- LIMITED FREE PARKING
  M-SAT, 7AM-7PM
  30 MIN MAX STAY, NO RETURN 2 HRS
- NO LOADING -
  M-SAT, 7-10AM & 4-7PM

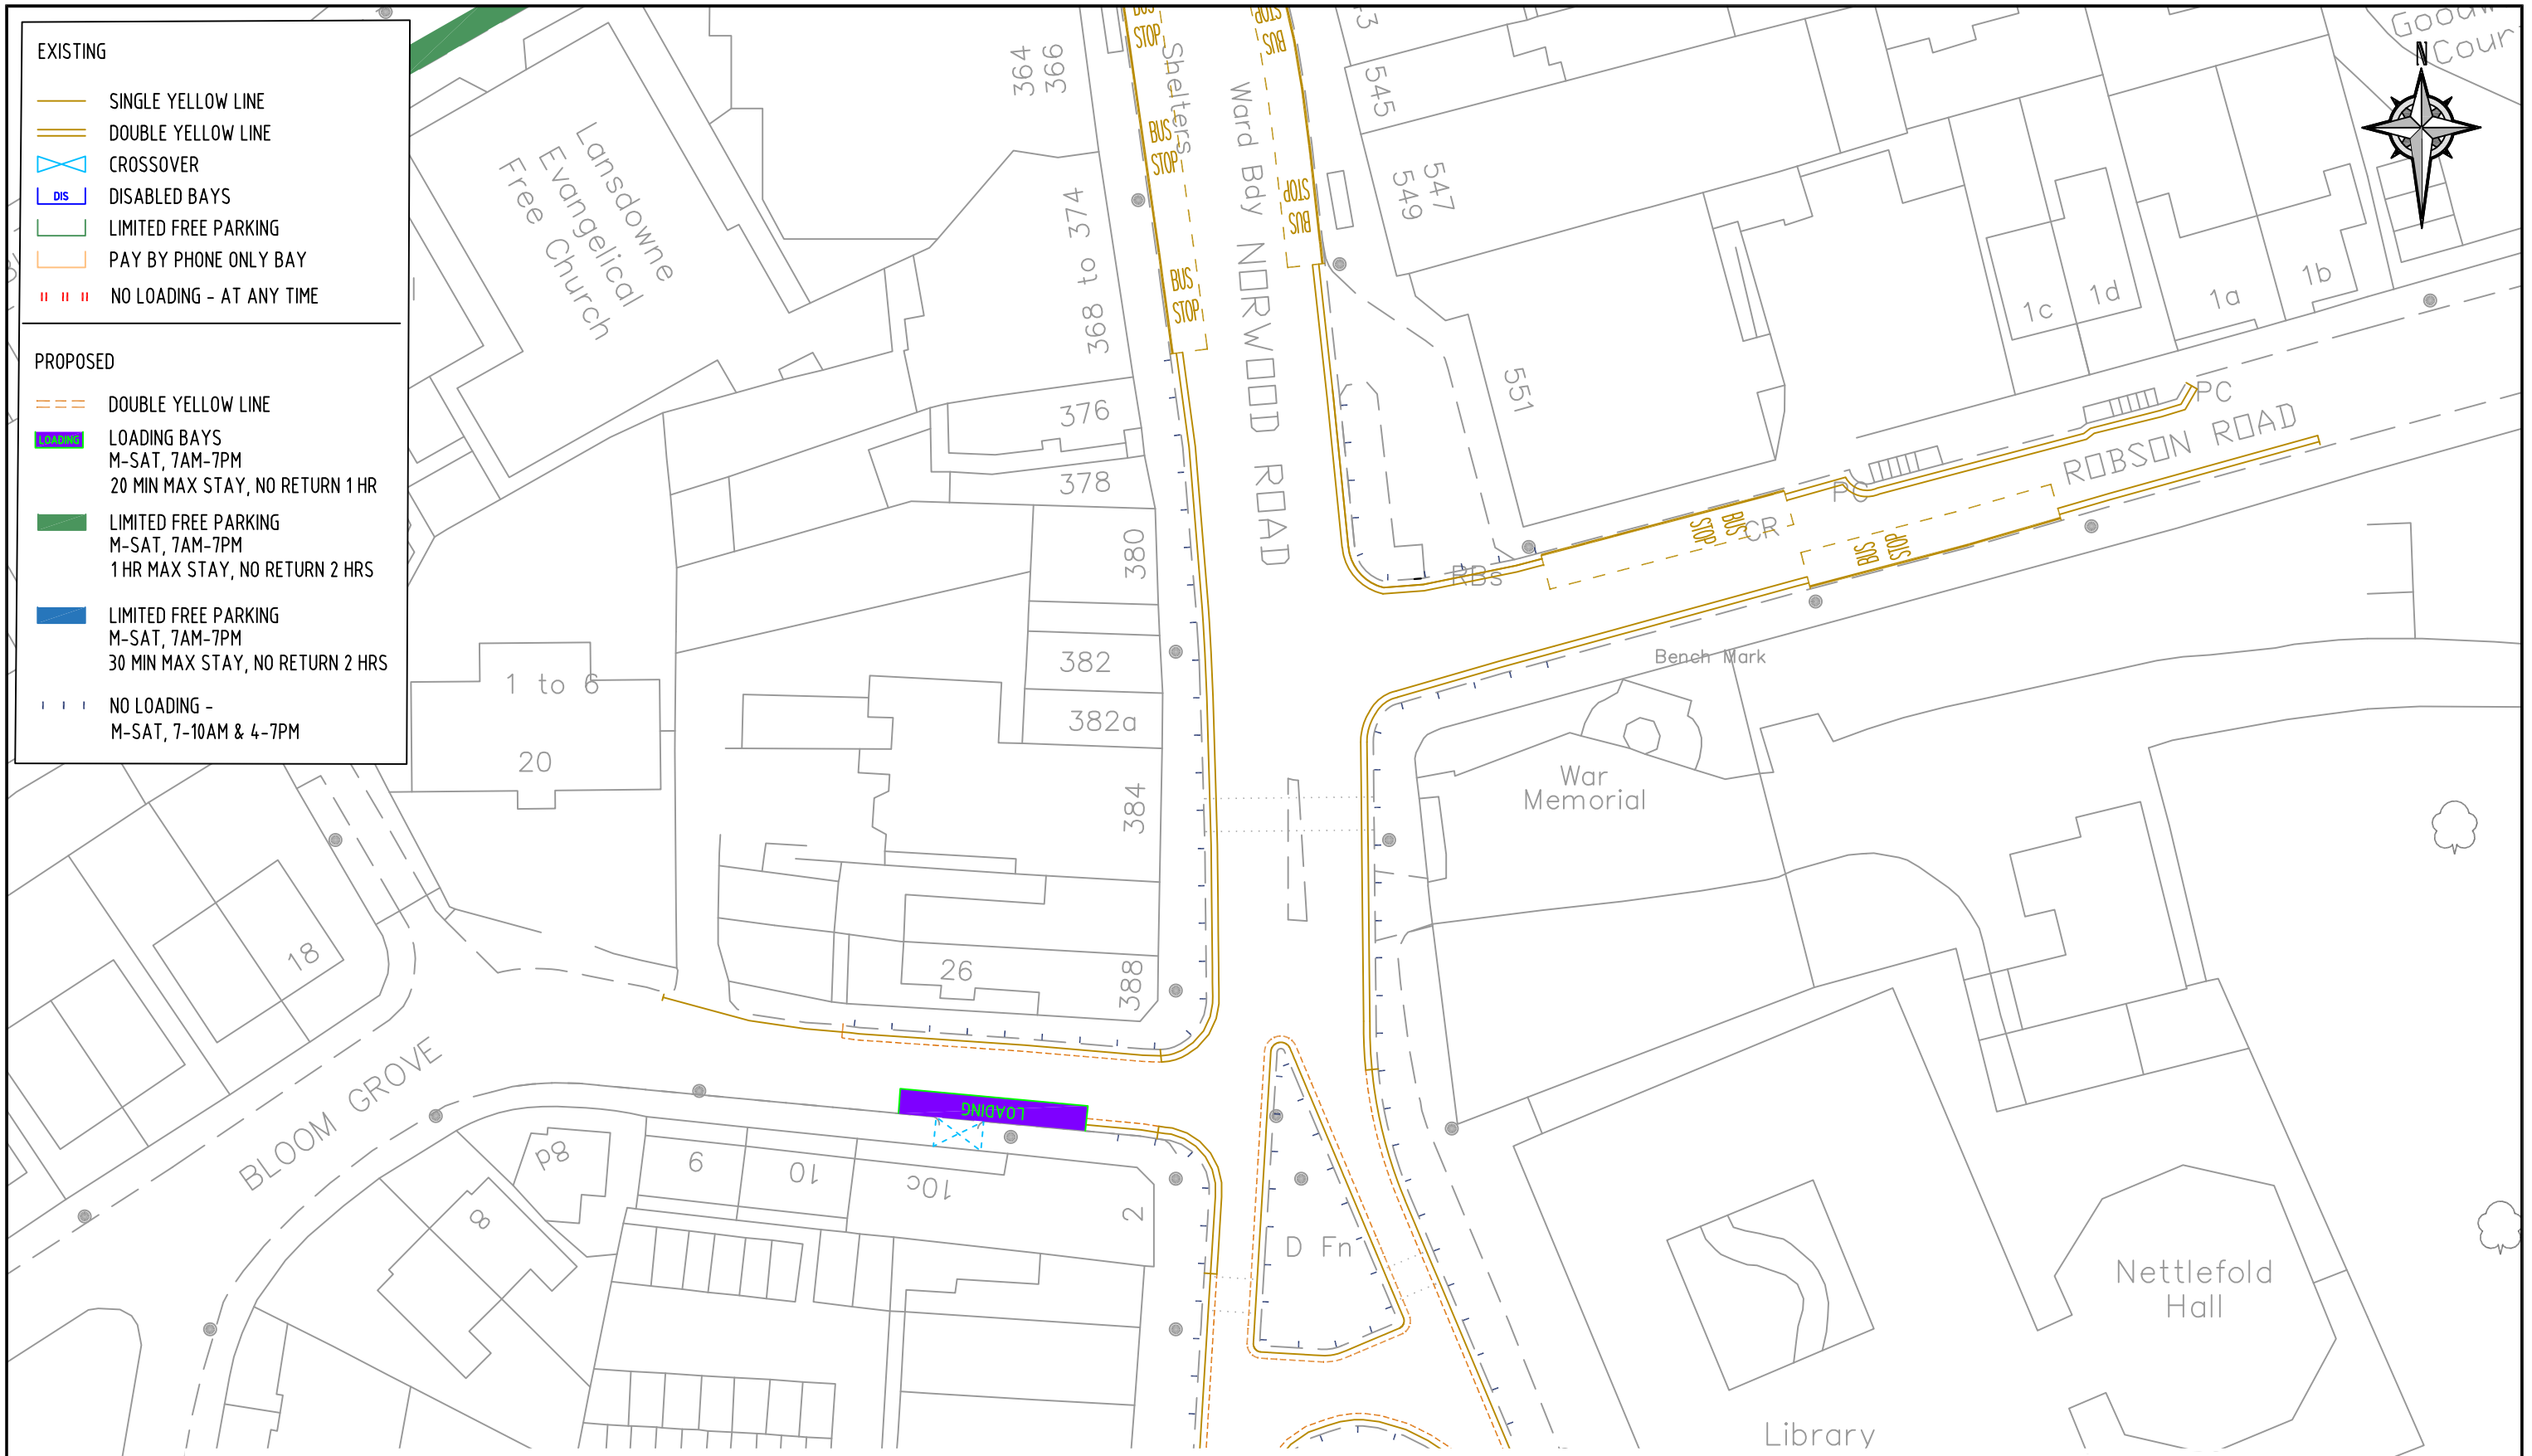

© CROWN COPYRIGHT AND DATABASE RIGHT 2021. ORDNANCE SURVEY 100019338. UNAUTHORISED REPRODUCTION INFRINGES CROWN COPYRIGHT AND MAY LEAD TO PROSECUTION OR CIVIL PROCEEDINGS.

NOTES:

REV	DESCRIPTION	DRAWN	SIG	DATE	CHKD	SIG	DATE	APP	SIG	DATE

Lambeth
PARKING, STREET MANAGEMENT AND COMMERCIAL,
3RD FLOOR, CIVIC CENTRE
6 BRIXTON HILL
LONDON, SW2 1EG
020 7926 9000

DRAWN: BC	PROJECT: WEST NORWOOD TOWN CENTRE		
CHKD: CS	DRAWING TITLE: PARKING REVIEW		
APP: LM	CLASSIFICATION: TMO	PAPER: A3	SCALE: 1:500
DATE: 17.12.21	DRAWING NO: DES-CPZ-W&L-1005-002-02		REVISION: